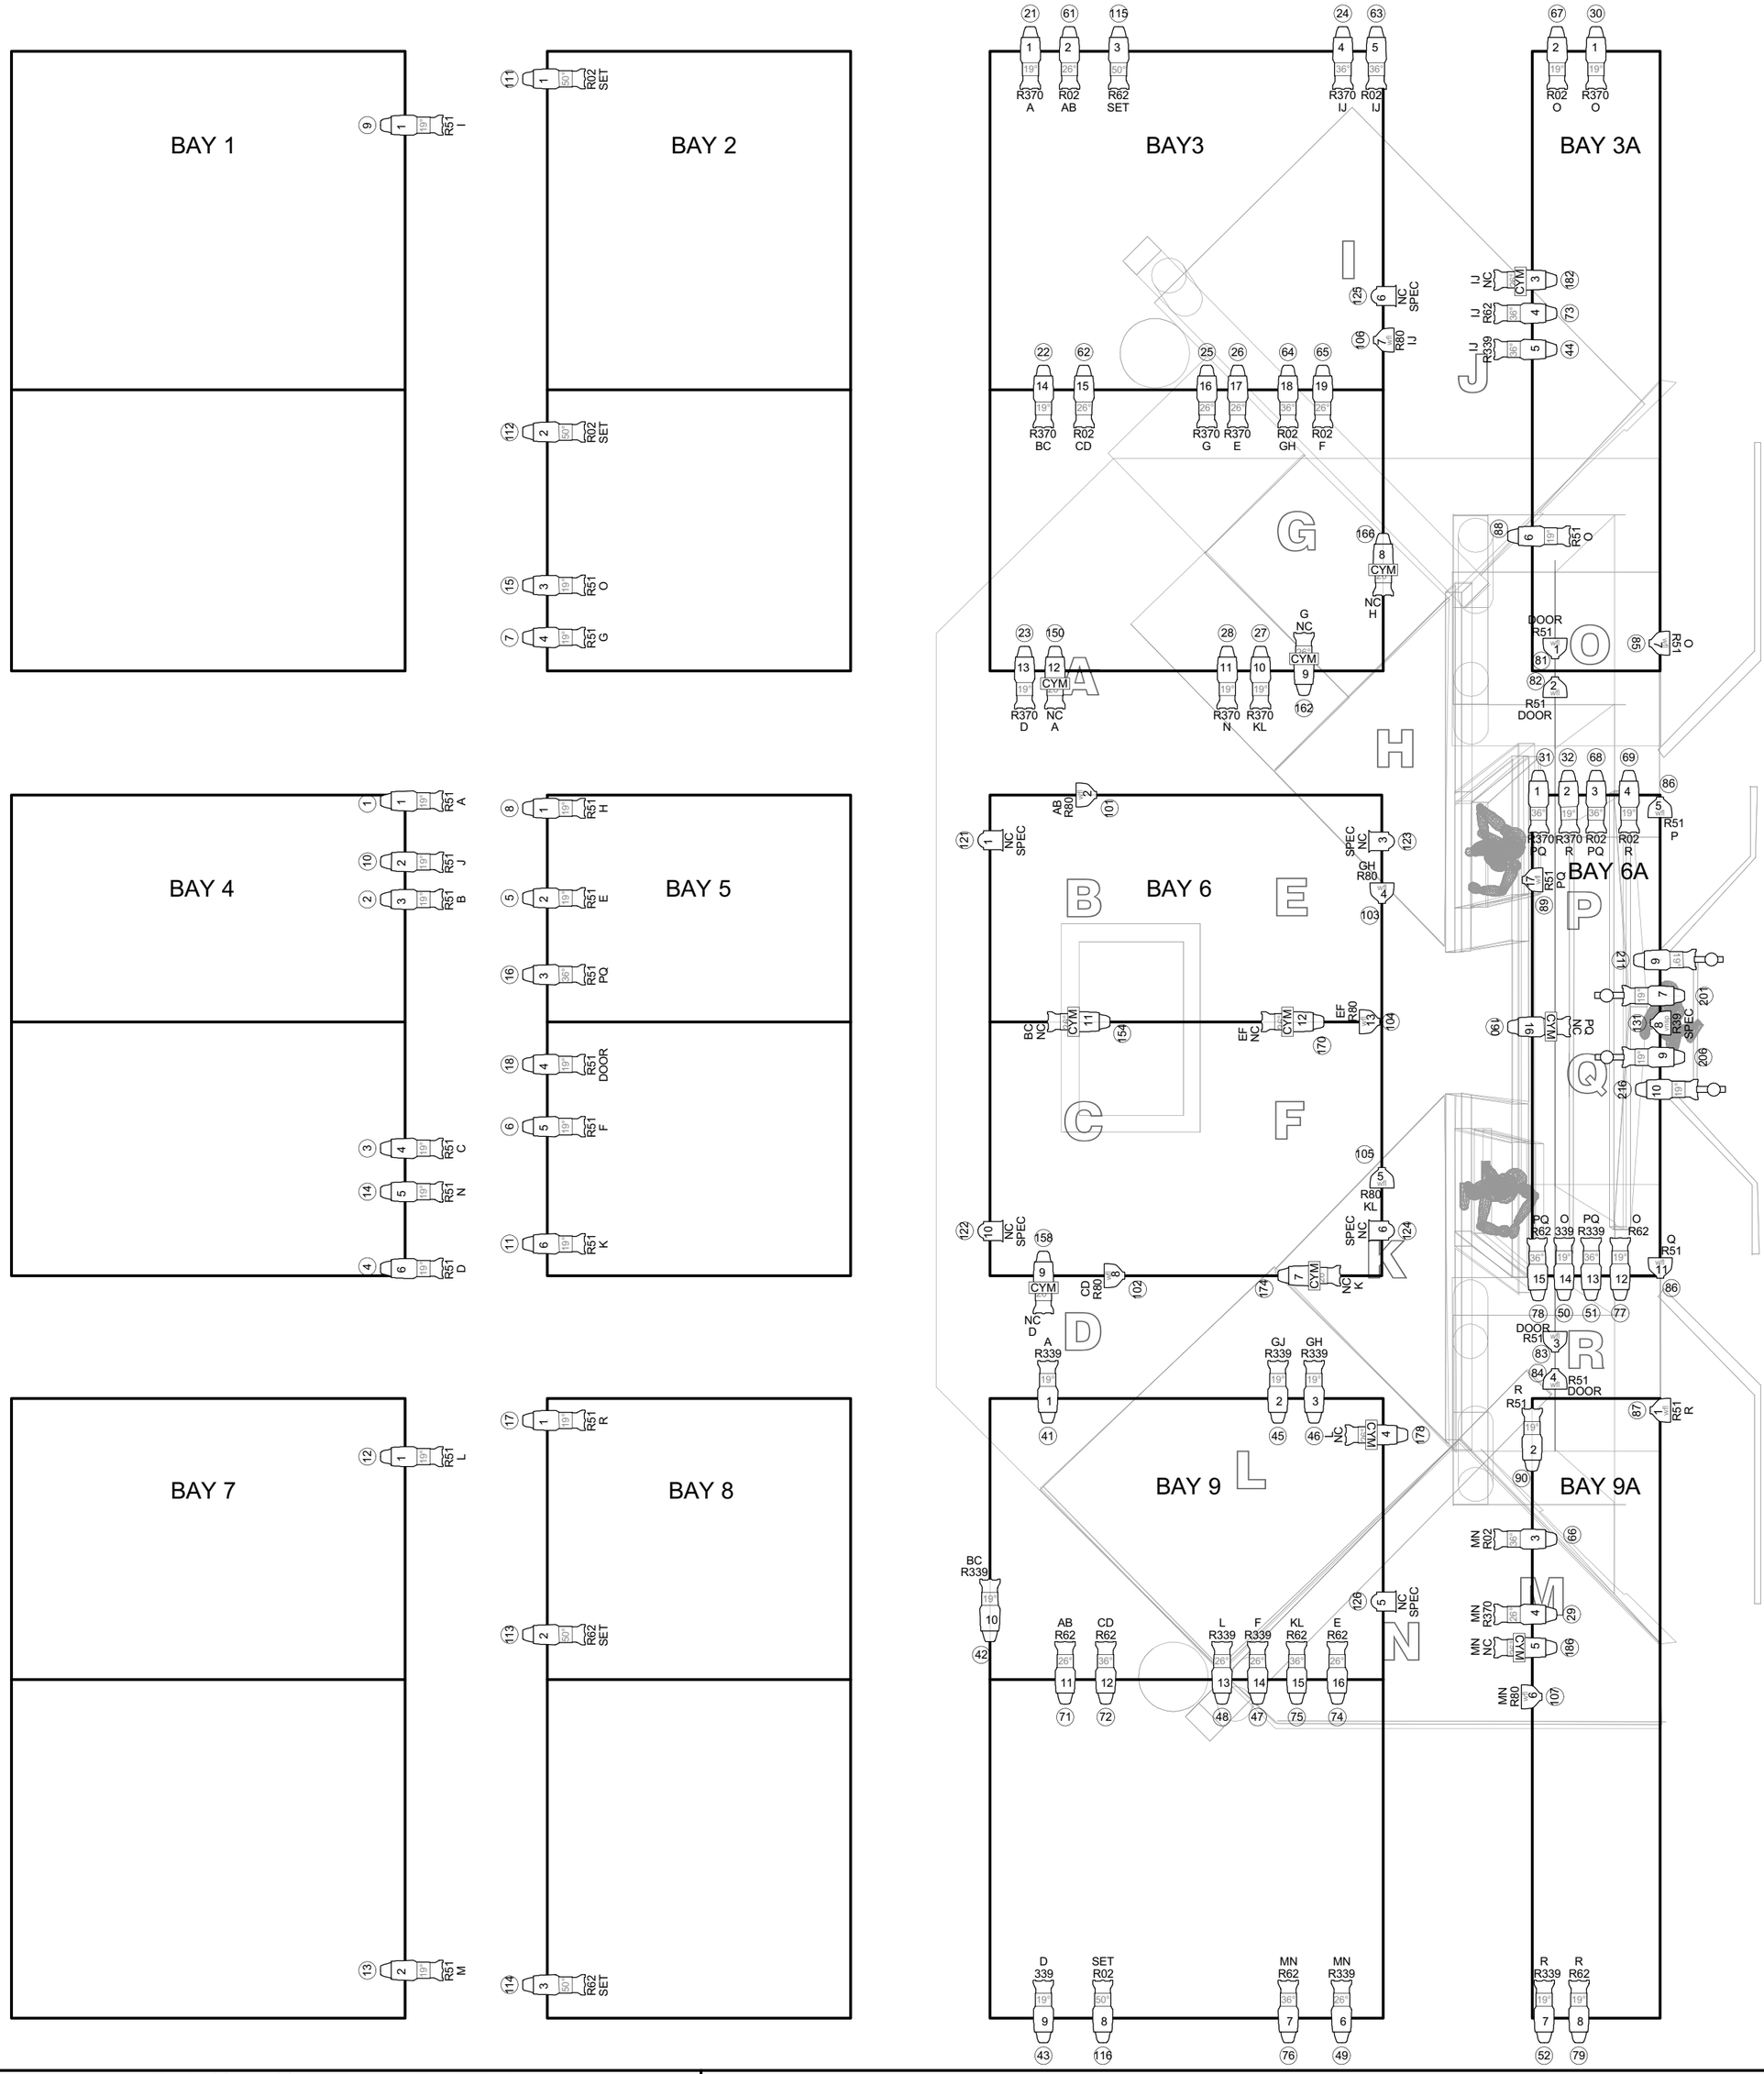

KEY

- A R339 — FOCUS COLOR
- 1 — UNIT NO.
- 41 — CHANNEL

- 19° SOURCE 4 ERS
- 26° SOURCE 4 ERS
- 36° SOURCE 4 ERS
- 50° SOURCE 4 ERS
- NEXERA
- SOURCE 4 PAR VNSL
- SOURCE 4 PAR WFL
- 6" FRESNEL
- I-CUE MIRROR

LYSISTRATA

LIGHT PLOT

ANDREAS THEATRE

DIRECTOR:	HEATHER E. HAMILTON	DRAFTER:	GRANT E. MERGES
LIGHTING DESIGNER:	GRANT E. MERGES	DATE:	OCTOBER 15, 2008
TECH DIRECTOR:	DOUG BENNETT	SCALE:	1/4" = 1'-0"

DWG NO. 1

OF 2